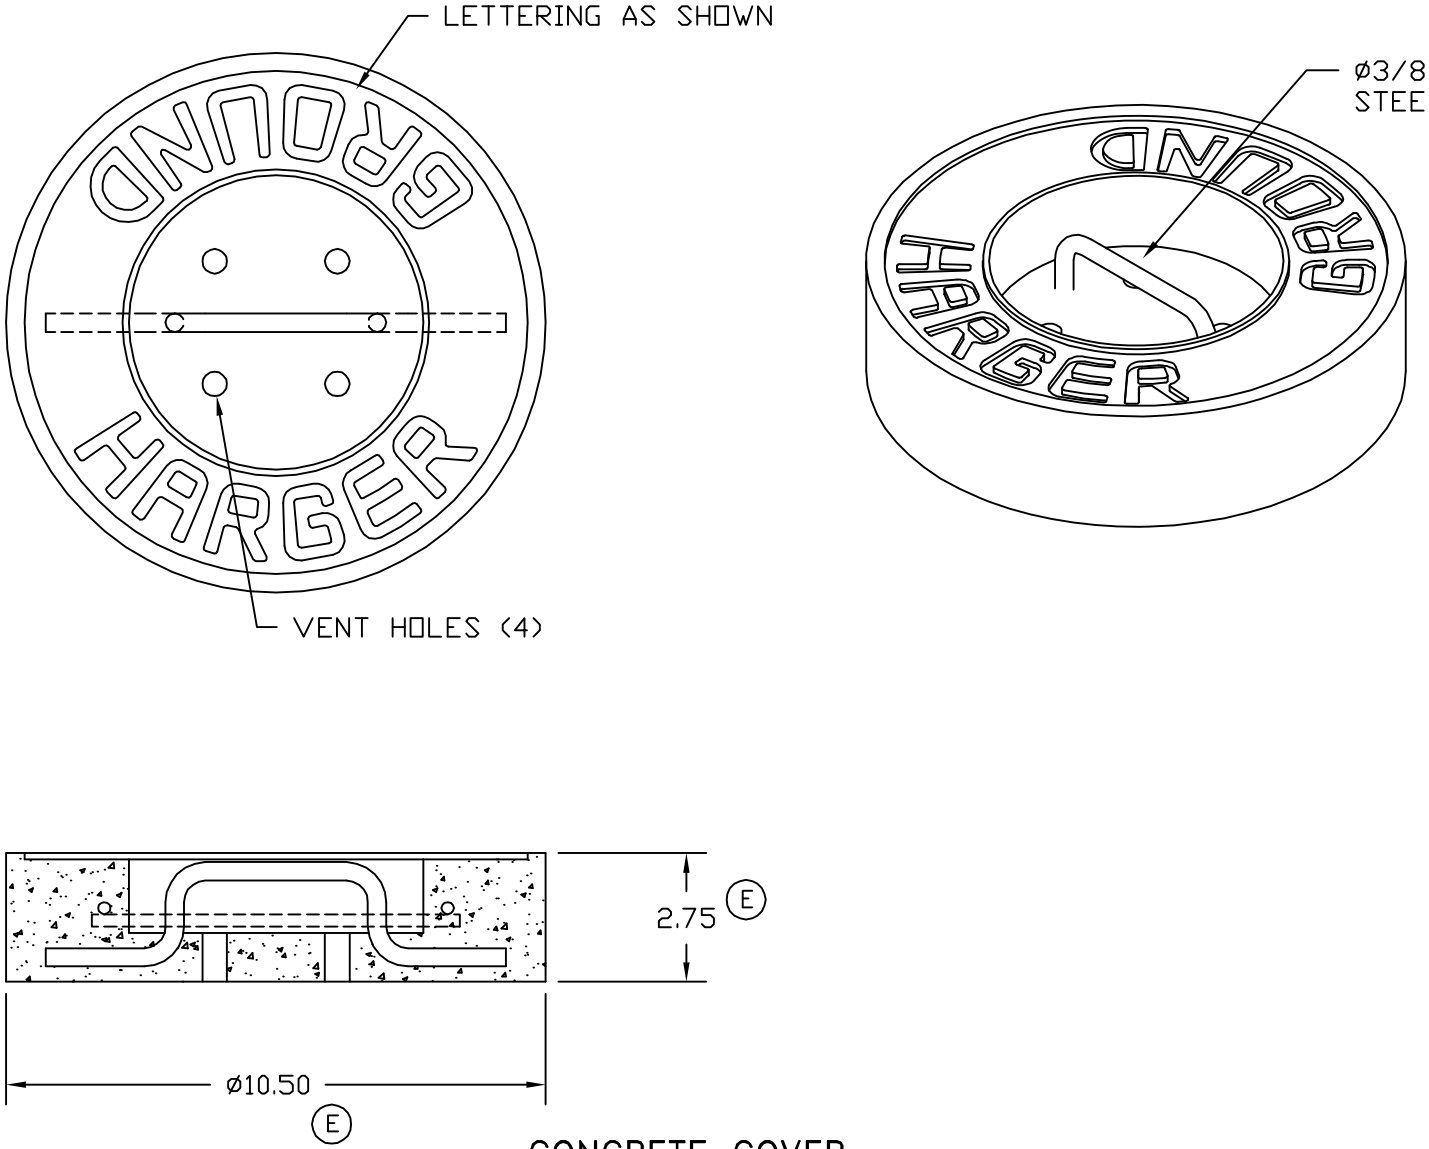

**DRAFT AS NEEDED

CONCRETE COVER

EST WT 16#

APPROVED

☐ AS DRAWN: _____

☐ AS NOTED: _____

DATE: _____

THIS DOCUMENT AND THE CONTENTS THEREOF IS THE PROPERTY OF HARGER INC., AND IS FURNISHED TO YOU FOR INFORMATION ONLY. THE INFORMATION CONTAINED HEREIN IS CONFIDENTIAL AND OF A PROPRIETARY NATURE AND MUST NOT BE DISCLOSED TO THIRD PARTIES WITHOUT THE EXPRESS WRITTEN APPROVAL OF HARGER INC.

LET	REVISION	DATE	BY
E	WAS ø11.0,2.63 ECO0194	051619	jkh
E	WAS ø10.0,2.75 ECO0179	121218	LAL
D	WAS 10.88 O.D.	070610	LAL
C	ADDED 1/4 ROD	031109	DVB
B	HANDLE WAS COPPER	020607	DVB
A	ADDED "HARGER"	022306	LAL

TOLERANCES UNLESS NOTED:
FRACTIONAL +/- 1/8
DECIMAL +/- .060
REMOVE FLASH

3RD ANGLE PROJECTION

PART NO. 8CC

CONCRETE COVER FOR 8" TILE

DRAWN BY: jkh

CHECKED BY: –

DATE: 051619

HARGER™
301 ZIEGLER DRIVE
GRAYSLAKE, IL 60030
(847) 548-8700

REVISION: D

SCALE: NTS

SHEET: 1 OF 1