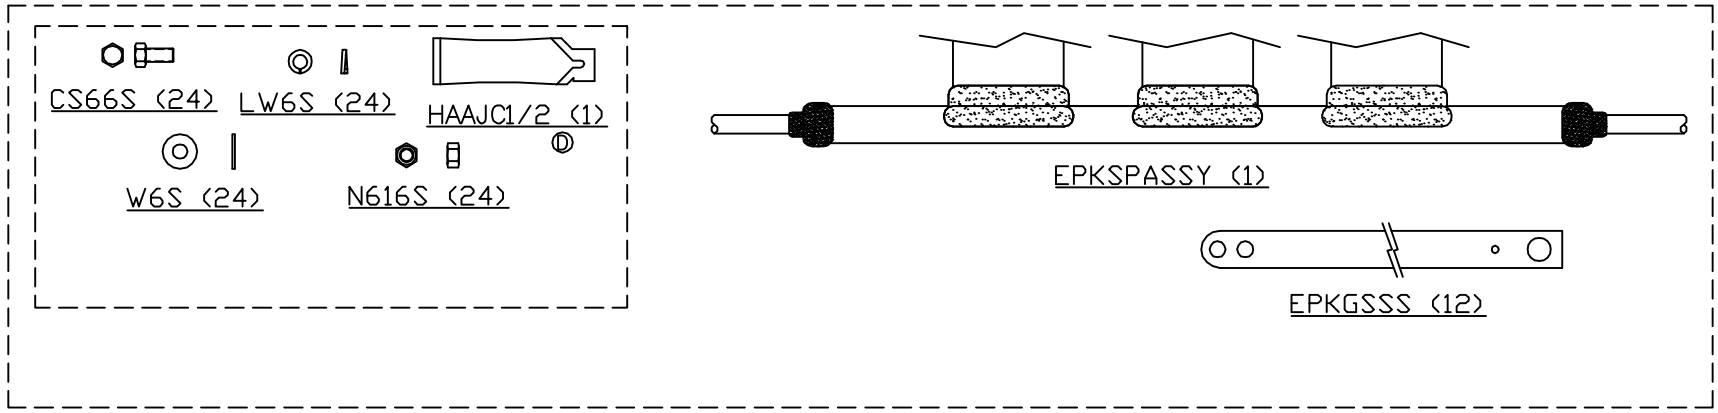

FIELD INSTALLATION BOX

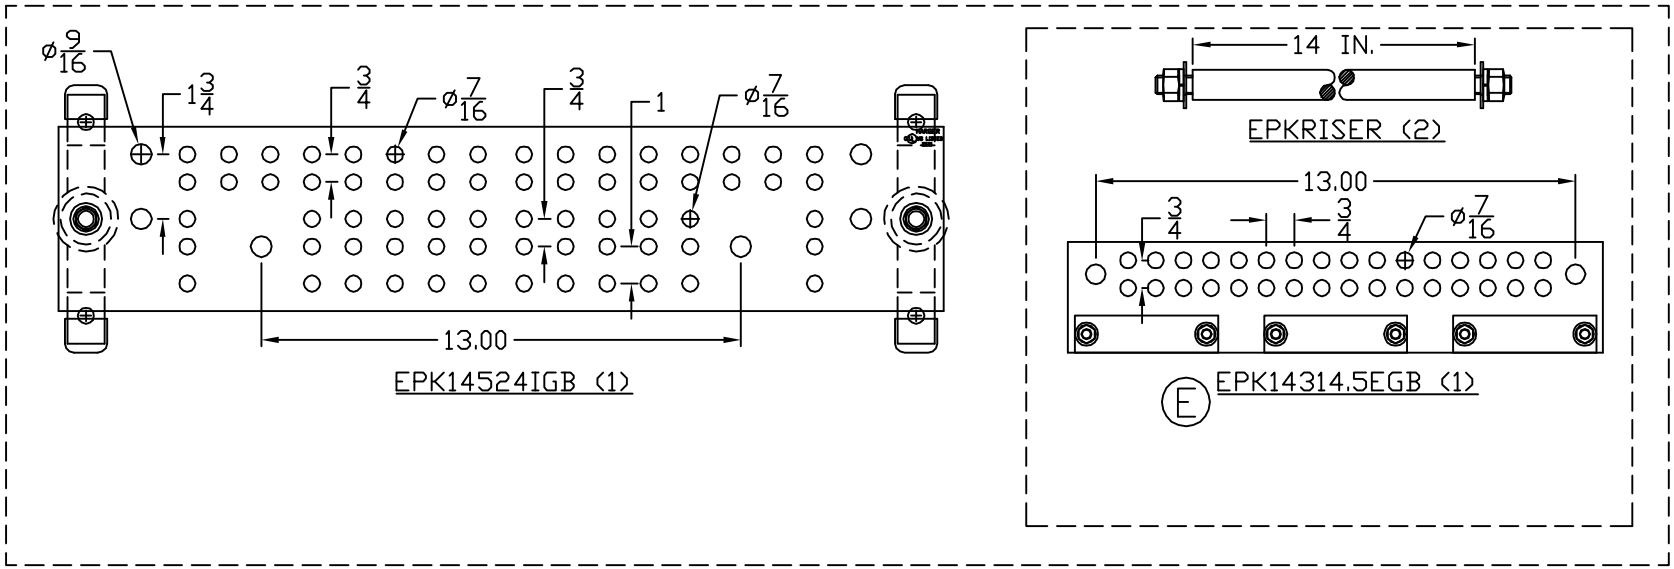

SHELTER INSTALLATION BOX

EST WT 50#

APPROVED

☐ AS DRAWN: _____

☐ AS NOTED: _____

DATE: _____

THIS DOCUMENT AND THE CONTENTS THEREOF IS THE PROPERTY OF HARGER INC., AND IS FURNISHED TO YOU FOR INFORMATION ONLY. THE INFORMATION CONTAINED HEREIN IS CONFIDENTIAL AND OF A PROPRIETARY NATURE AND MUST NOT BE DISCLOSED TO THIRD PARTIES WITHOUT THE EXPRESS WRITTEN APPROVAL OF HARGER INC.

LET	REVISION	DATE	BY
–	–	–	–
E	WAS EPK14414.5EGB	112012	BK
D	WAS JCP1/2 TUBE	091003	EHS
C	ADDED PACKING INSTRUCTIONS	071802	LAL
B	ADDED INSTALLATION INSTRUCTIONS	062901	LAL
A	ADDED JCP1/2	110700	KAB

TOLERANCES UNLESS NOTED:
FRACTIONAL +/- 1/16
DECIMAL +/- .030
BREAK SHARP EDGES

3RD ANGLE PROJECTION

PART NO. EPK12

12 UNIT ENTRANCE PANEL KIT

– –

DRAWN BY: KAB

CHECKED BY:

DATE: 102700

HARGER™
301 ZIEGLER DRIVE
GRAYSLAKE, IL 60030
(847) 548-8700

REVISION: E

SCALE: 3/16

SHEET: 1 OF 1