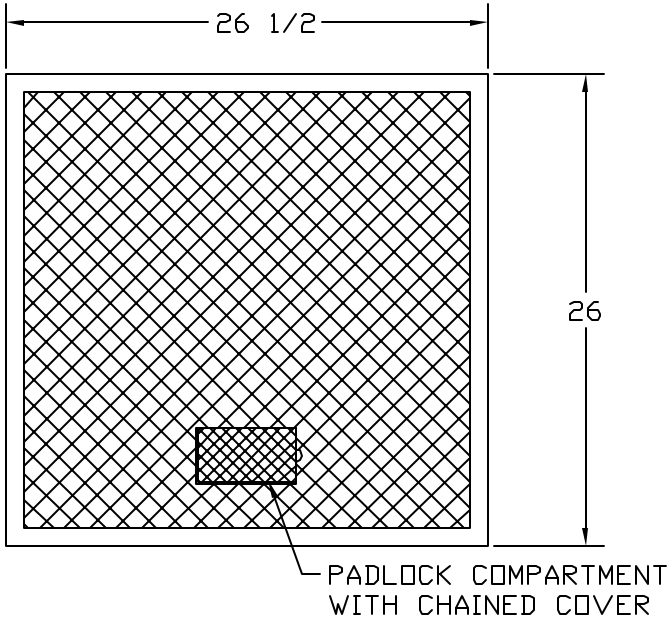

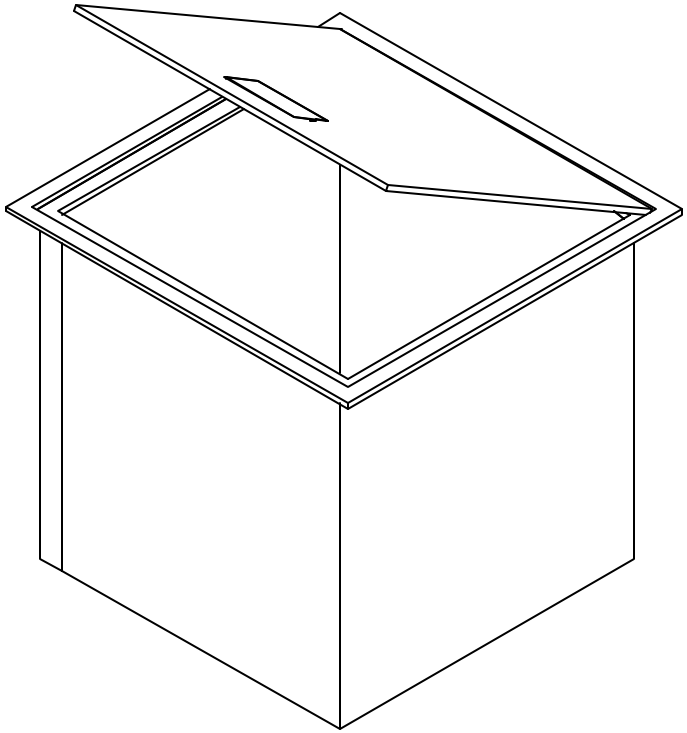

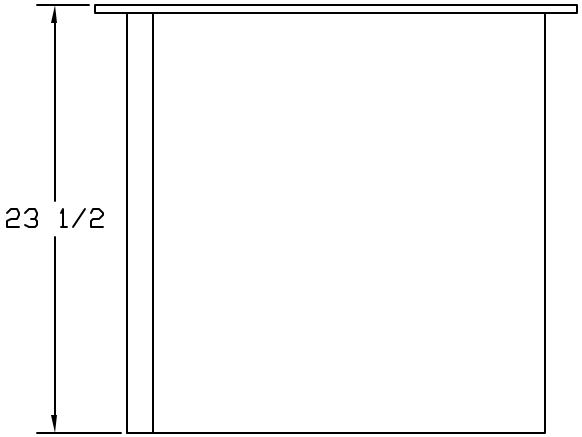

24 IN. HINGED LOCKING TEST WELL

STEEL FLOOR PLATE

3/8 IN. COVER, BLACK PAINT FINISH

16 GA. ALUMINIZED STEEL SKIRT

AASHTO H-20 WHEEL LOADING

EST WT 140#

APPROVED

☐ AS DRAWN: _____

☐ AS NOTED: _____

DATE: _____

THIS DOCUMENT AND THE CONTENTS THEREOF IS THE PROPERTY OF HARGER INC., AND IS FURNISHED TO YOU FOR INFORMATION ONLY. THE INFORMATION CONTAINED HEREIN IS CONFIDENTIAL AND OF A PROPRIETARY NATURE AND MUST NOT BE DISCLOSED TO THIRD PARTIES WITHOUT THE EXPRESS WRITTEN APPROVAL OF HARGER INC.

LET	REVISION	DATE	BY

TOLERANCES UNLESS NOTED:
FRACTIONAL +/- 1/16
.00 +/- .030
.000 +/- .010

PART NO. GAW242424TDLH
GROUND ACCESS WELL

DRAWN BY: LAL
CHECKED BY:
DATE: 021312

HARGER™
301 ZIEGLER DRIVE
GRAYSLAKE, IL 60030
(847) 548-8700

REVISION: –
SCALE: NTS
SHEET: 1 OF 1